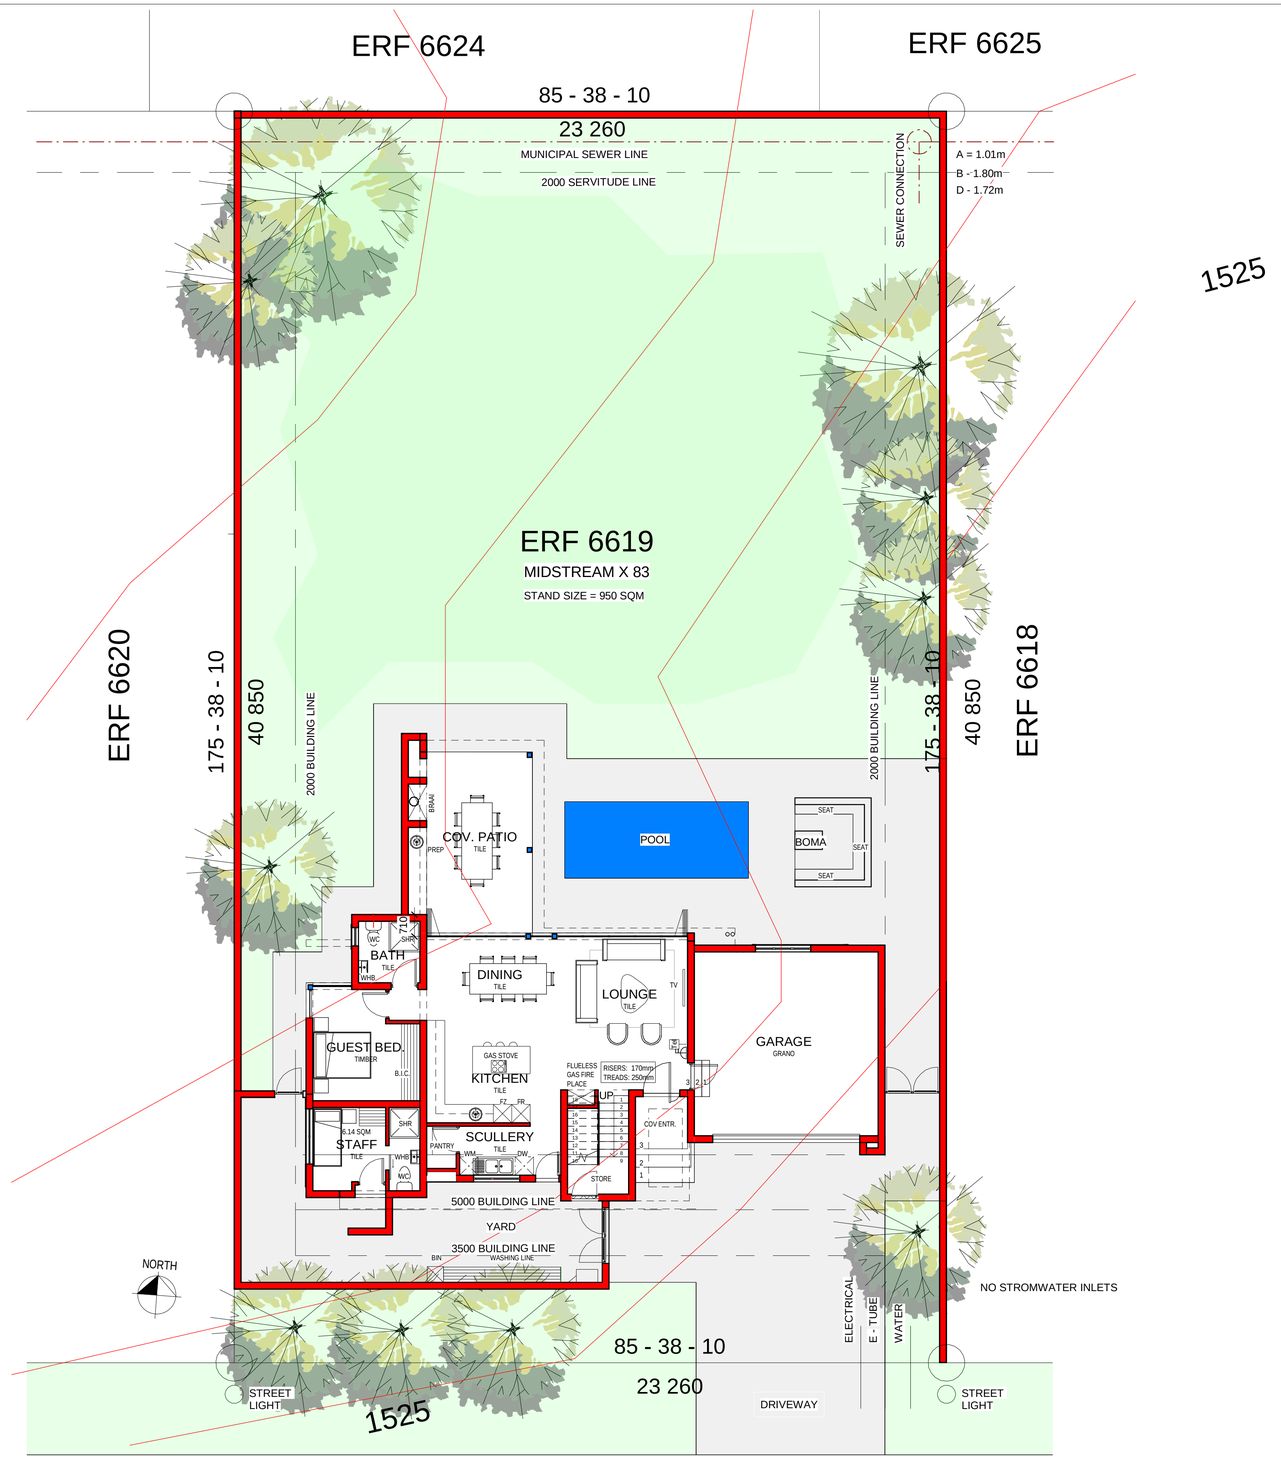

GROUND FLOOR PLAN

1 : 100

33 PETRANOS TOWER STREET

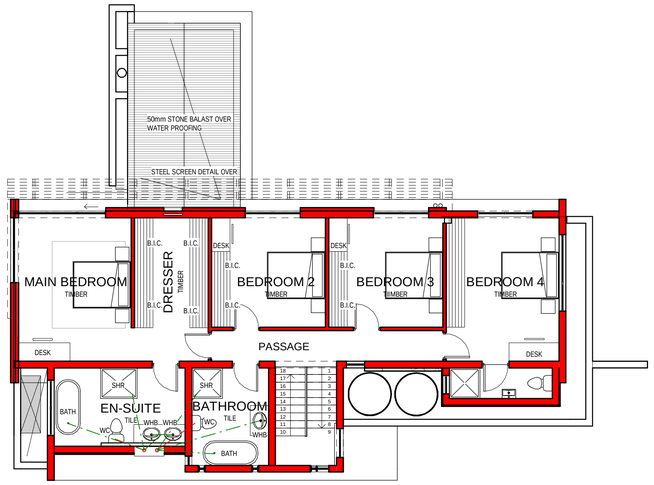

FIRST FLOOR PLAN

1 : 100

AREA SHEDULE	
Name	Area
GROUND FLOOR HOUSE	171 m²
FIRST FLOOR HOUSE	122 m²
Grand total: 2	293 m²

TOTAL SQM	293	SQM
STAND SIZE:	601	SQM
COVERAGE:	27.9	%

PROPOSED NEW DWELLING ON STAND 6619 MIDSTREAM X 83_ JOLO

studious architects

Derick Britz
082 415 9981

Gauteng
P.O. Box 9239
Centurion
0046

Tel: 012 - 663 3371
Fax: 086 590 5805